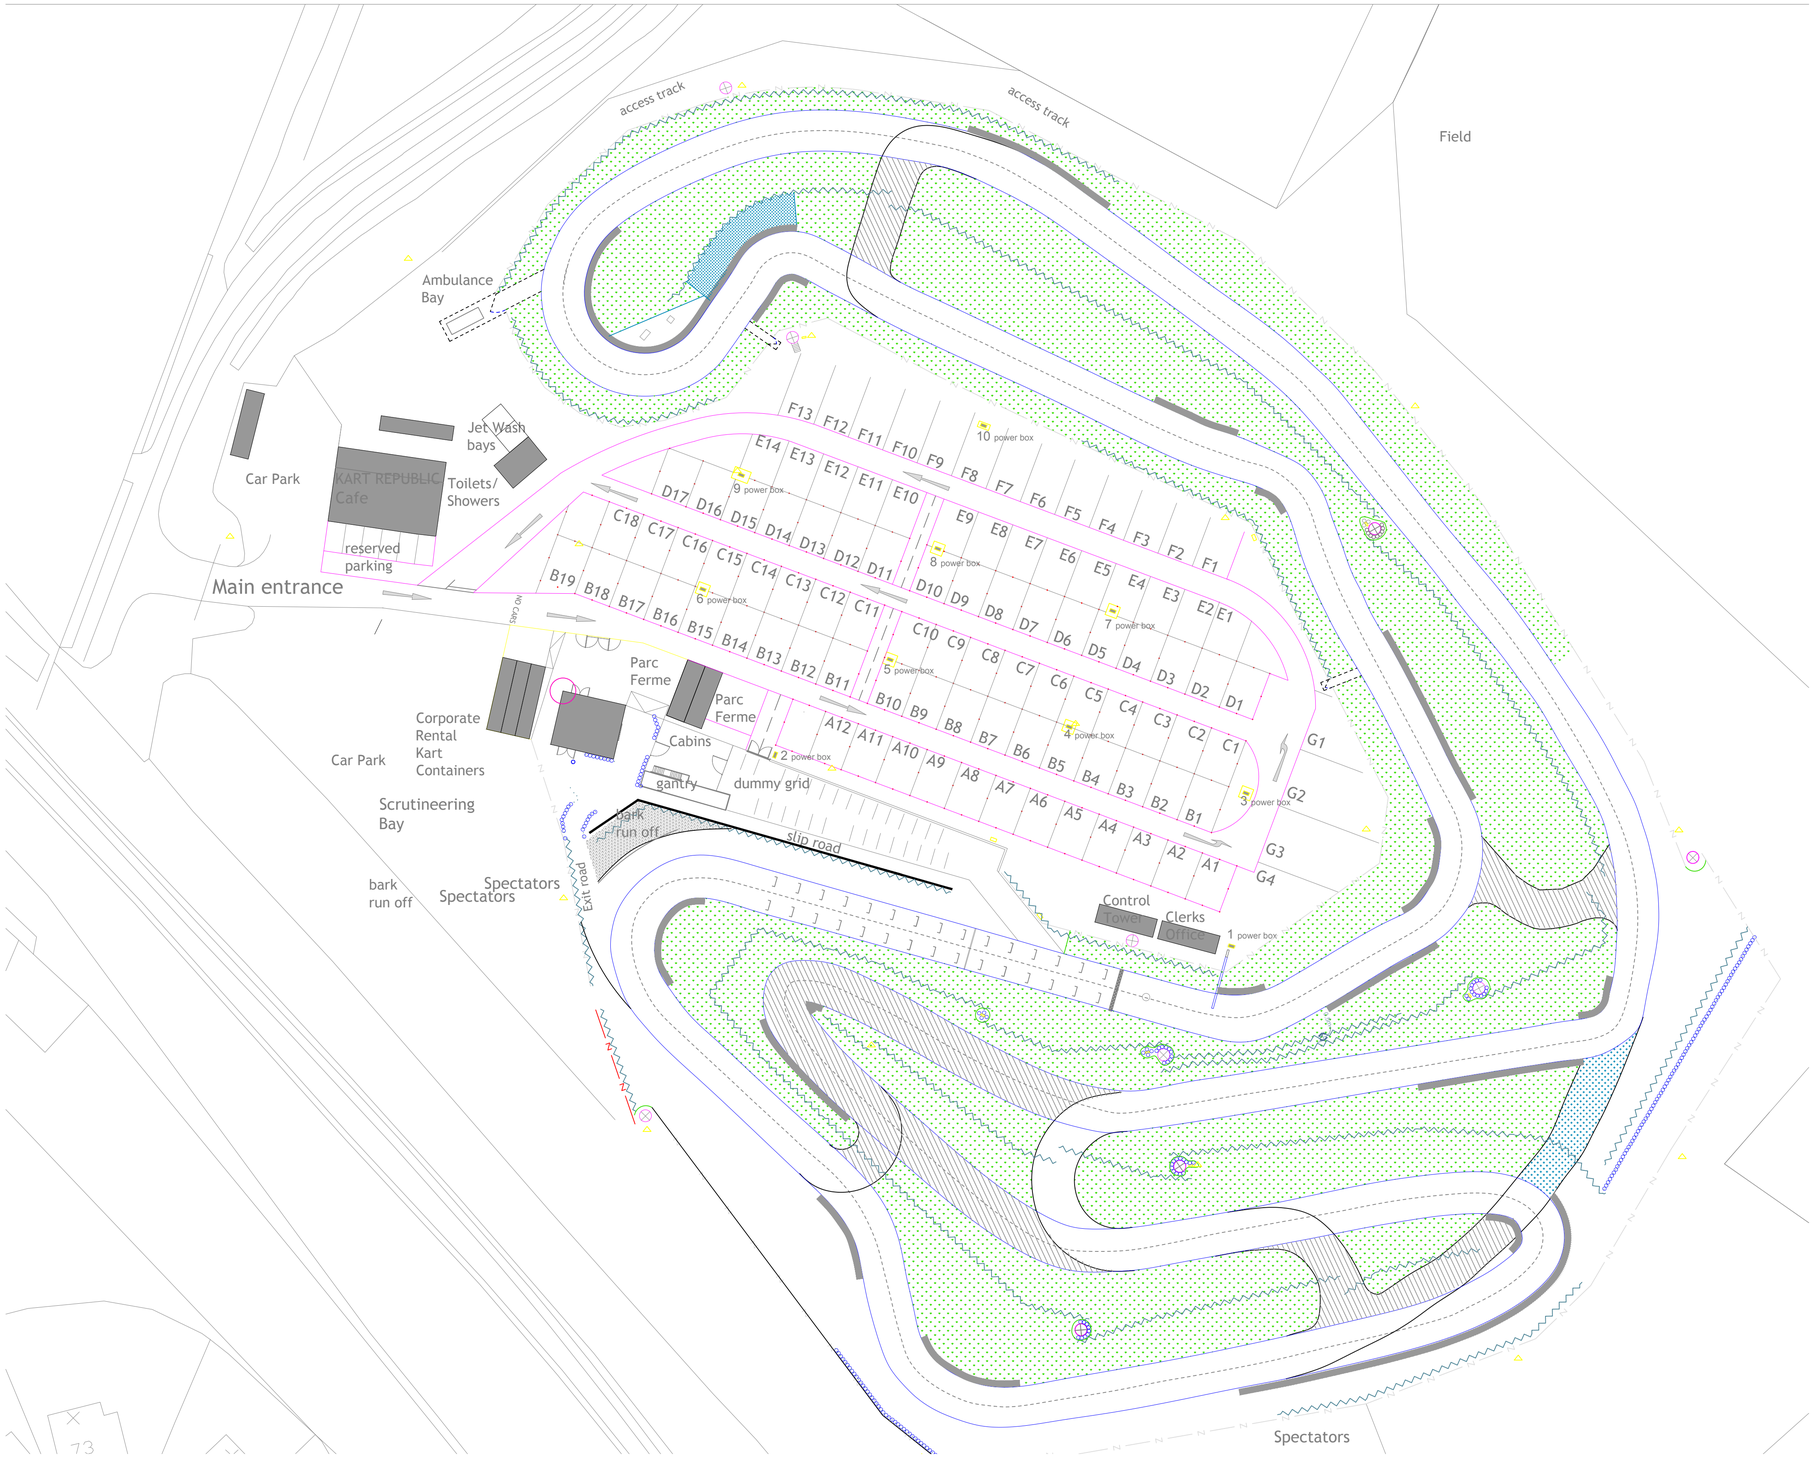

TRACK:

- Edge of the track
- Centre line
- Edge of the track

KERBS AND BARRIERS:

- Concrete wall
- Concrete wall temporary
- Guardrail - armco
- Guardrail - armco temporary
- Kerbs outside
- Kerbs inside
- Verge asphalt
- Verge grasscrete

RUN-OFF AREA

- Grass
- Asphalt
- Gravel bed

ENERGY ABSORBING BARRIER

- Barrier of 1 row of tyres
- Barrier of 2 row of tyres
- Barrier of 3 row of tyres
- Conveyor belt
- All other type of barrier
- "Pastoral"

FENCE

- Fences for debris
- Fences for debris temporary
- Fences for spectators
- Fences for spectators temporary
- Separation fence with plastic pols

SERVICE ROAD

- Road surfaced
- Road unsurfaced

CIK-SIMULATION

- Run-off area I
- Run-off area II
- Recommended kerbs outside
- Recommended kerbs inside
- Ideal line

MARSHALL POST:

- Gantry
- FP1 Fire post
- MP2 Observation post
- Signaling lights

TRACK MARKING

- Starting grid
- Start lights
- Track signage

SAFETY VEHICLES

- SC Safety car
- FV Fire vehicle
- MV Medical vehicle
- RV Recovery vehicle

Rev	Description	Date	By

Project: **Larkhall Circuit Ltd**	Date: **Jan 2020**
Address: Merryton Road, Larkhall, Hamilton, ML9 2UL	Scale: **n t s**
Drawing title: **Track Plan - Corporate**	Drawn:
	Drawing no.: **L04** Rev: -

\\CM20-FS01\Users$\Alan_Practice shop files\Larkhall, karting\logo\Larkhall Circuit Logo - STACKED.jpg